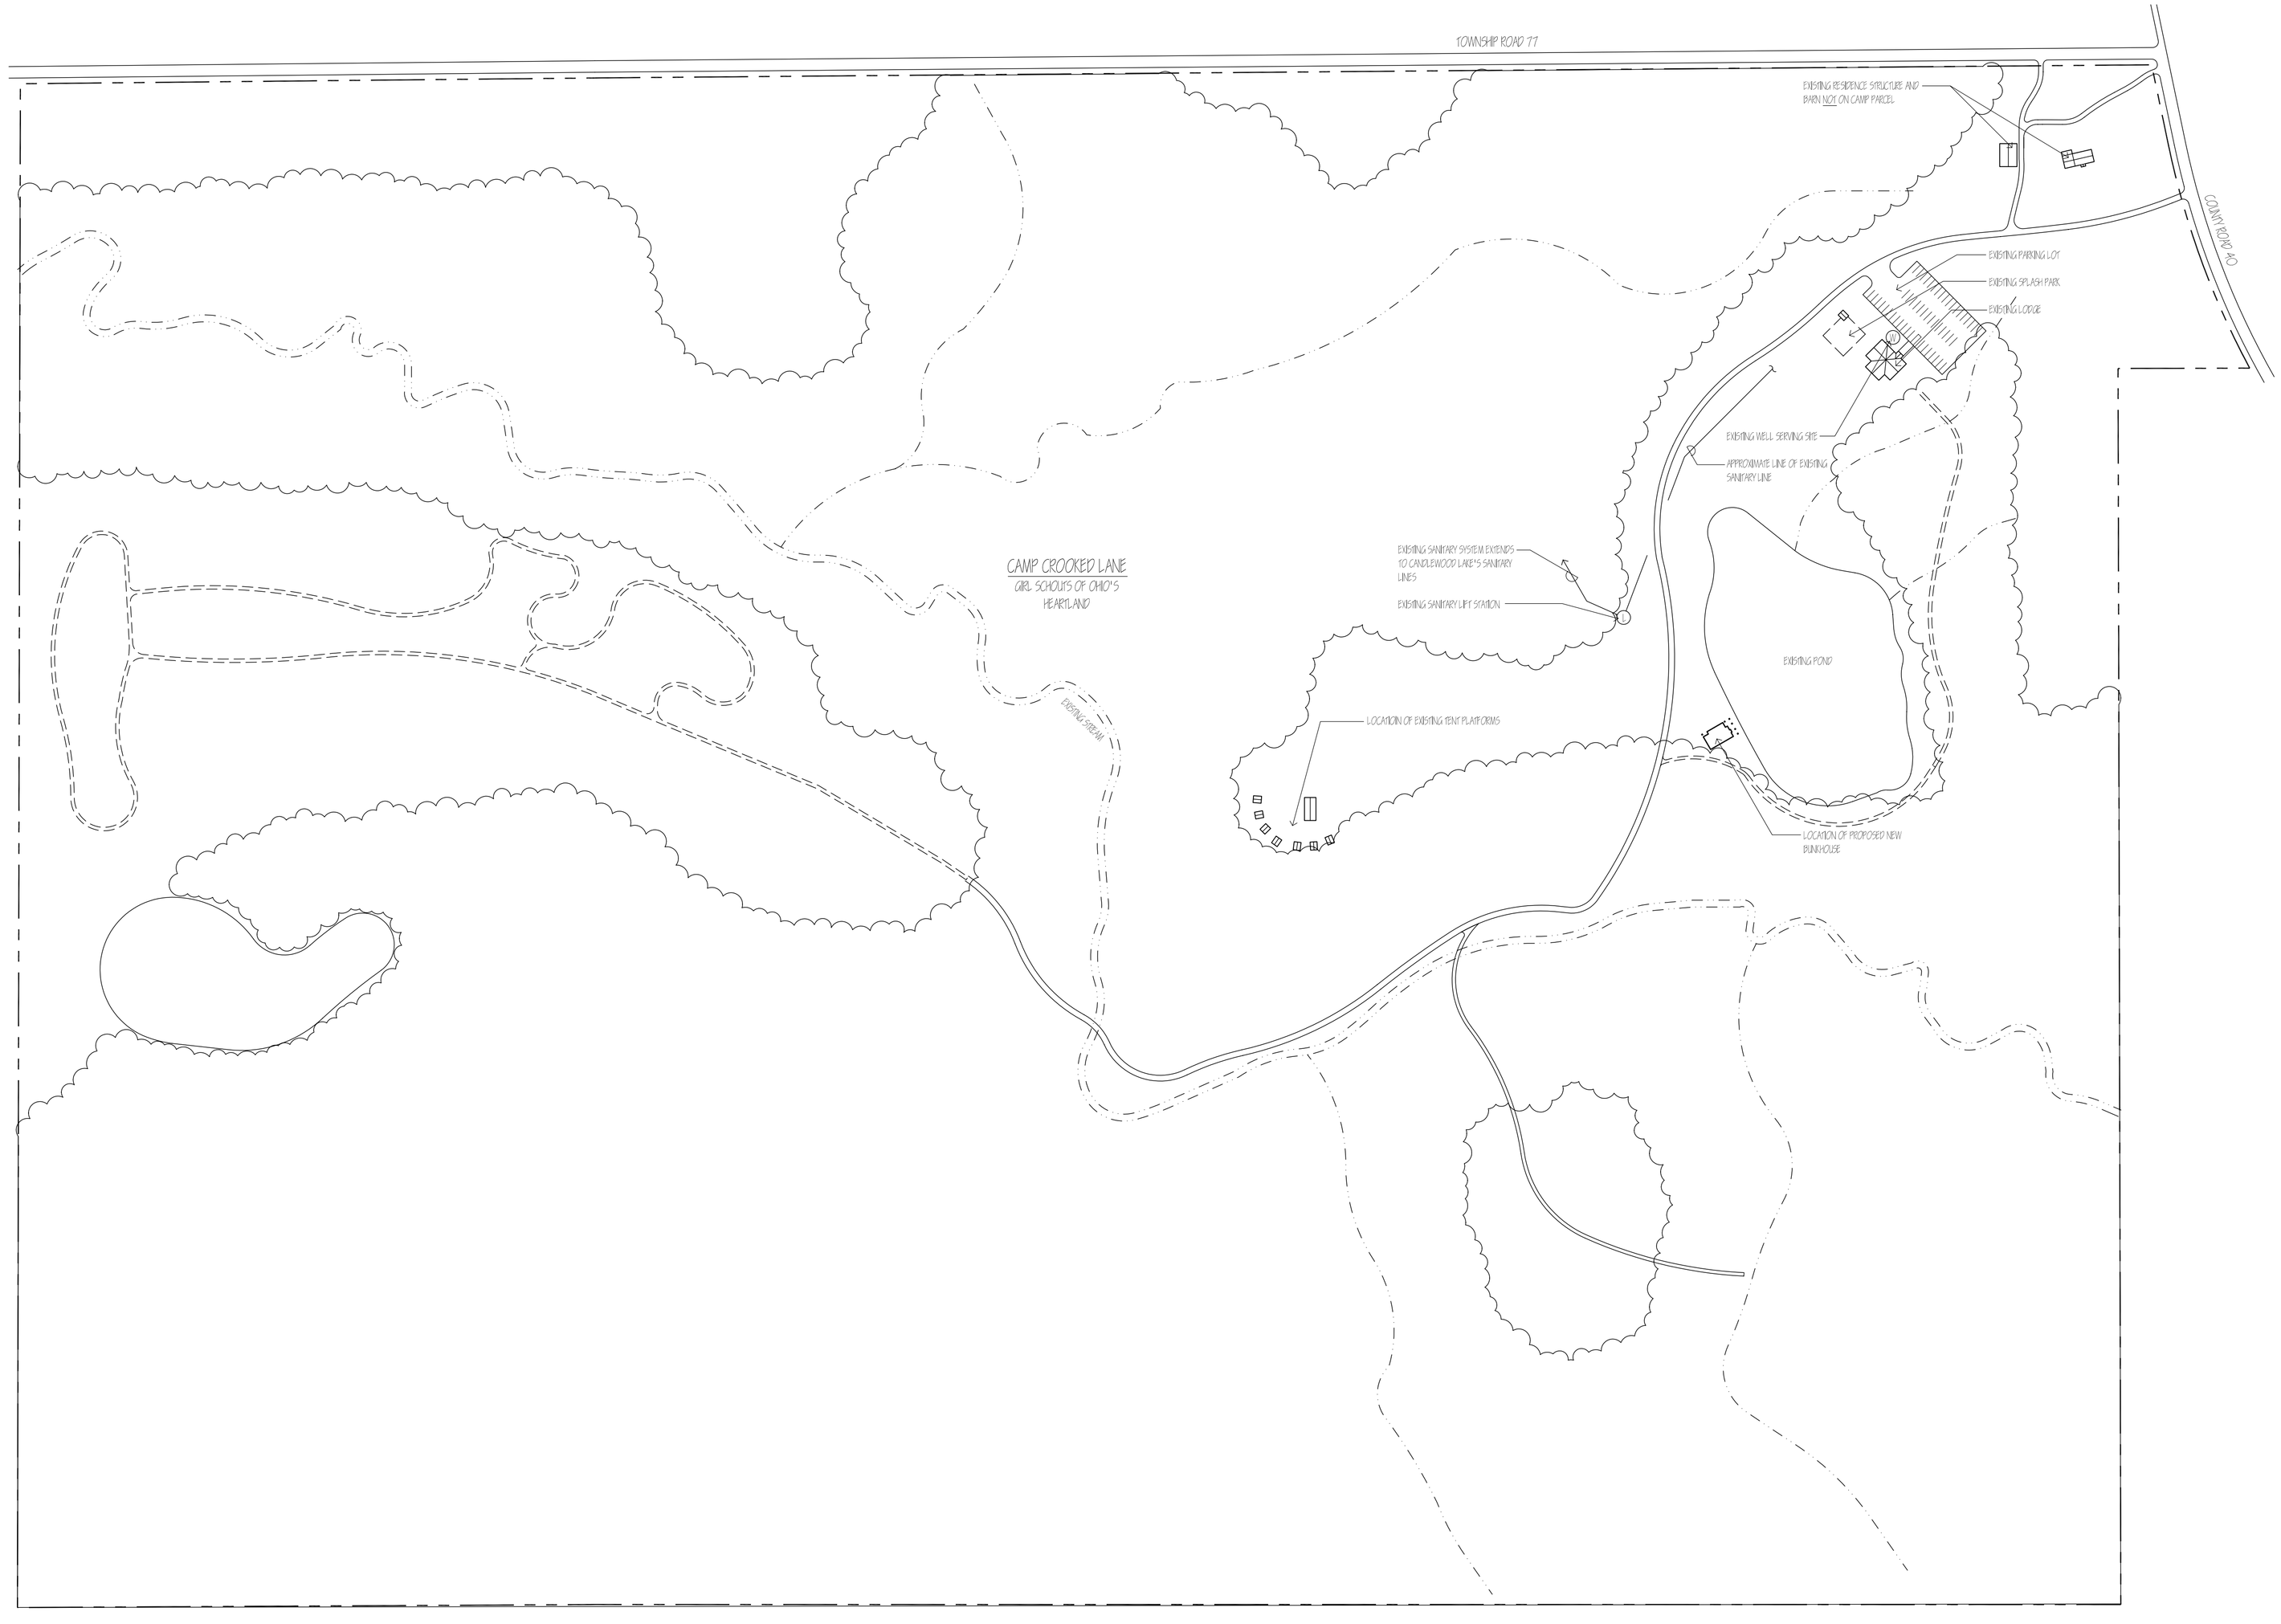

Overall Site (Camp) Plan

Scale: 1"=150'-0"

N

robert whiteamire - license #13993
expiration date - 12.31.2013

Mt. Gilead, Ohio

Camp Crooked Lane

New Troop Lodge/ Bunkhouse

6998 County Road 40

WHITEAMIRE
architects ltd
108 south sandusky avenue
suite a
bucyrus , ohio 44820
phone: (419) 562-5530
fax: (419) 562-5530

PROJECT NUMBER:	13399.00
DATE:	06.24.2015
DRAWN BY:	rhw
CHECKED BY:	rhw
REVISION:	DATE:

Overall Site Plan

C1.01